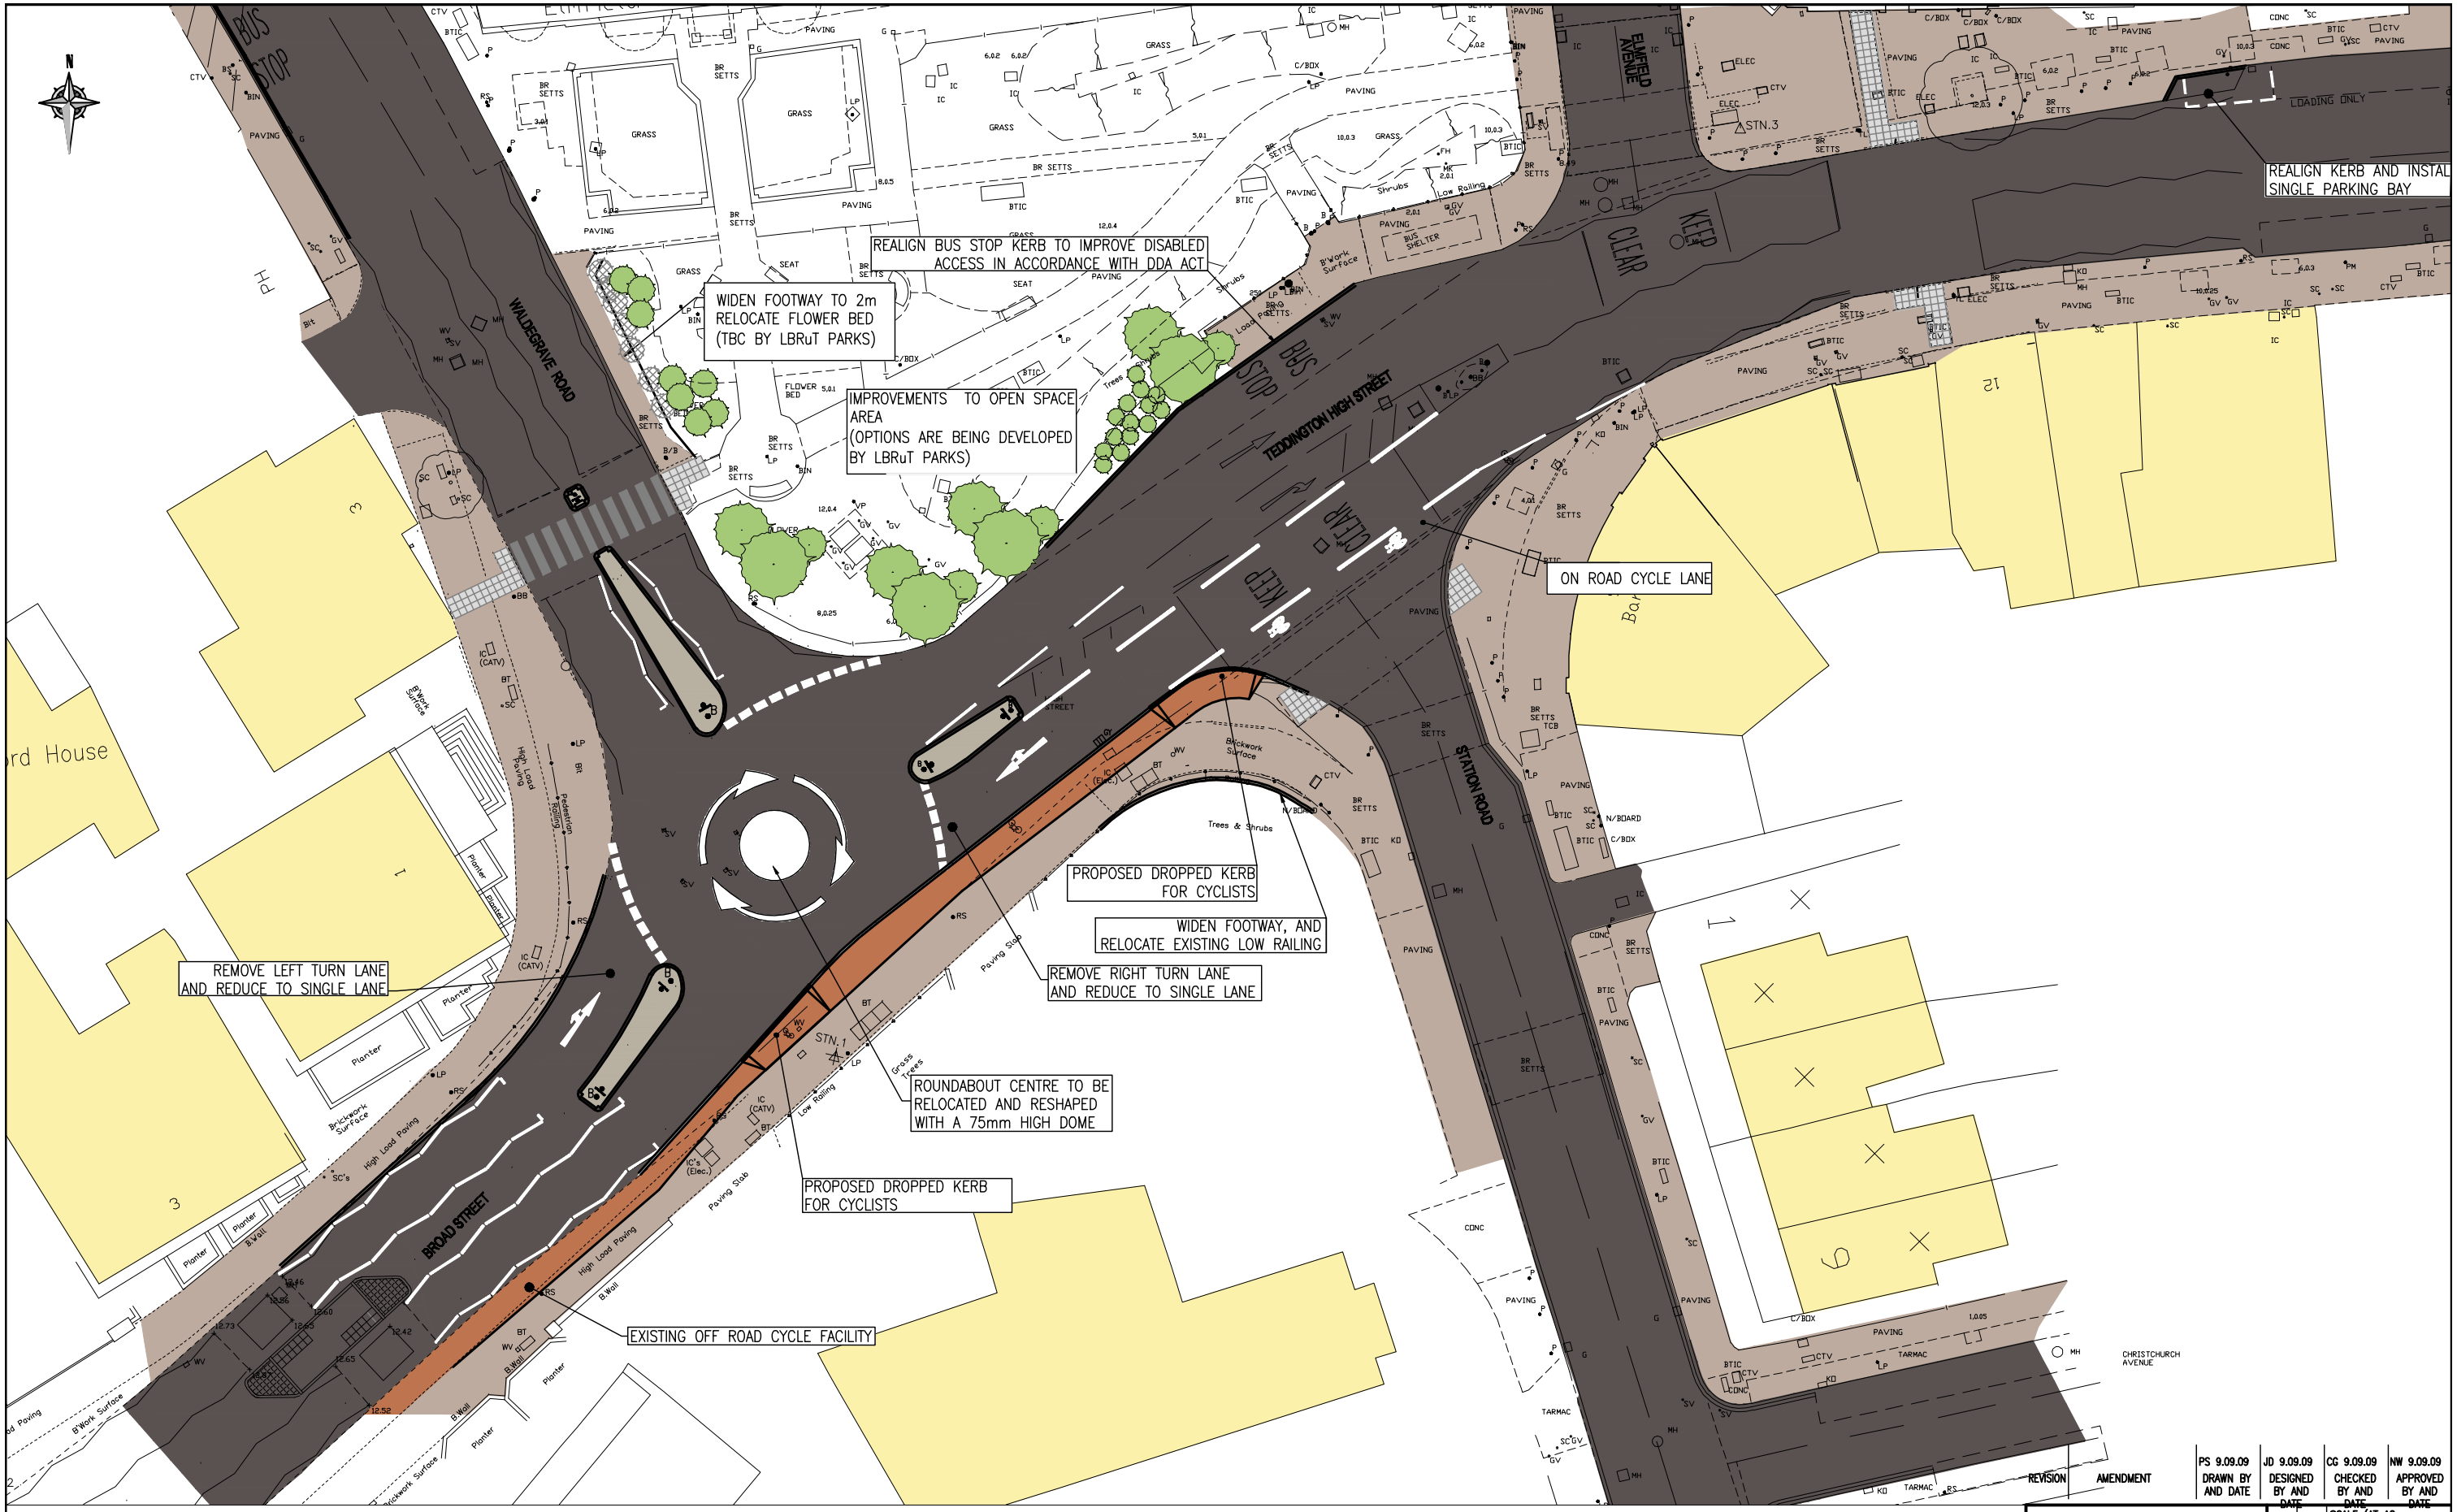

KEY:

- NEW KERB LINES
- EDGE OF NEW CYCLE TRACK
- NEW BOLLARDS/SIGNAGE
- NEW ROAD MARKINGS
- PROPOSED DEFLECTION, FOOTWAY WIDENING AND OFF-ROAD CYCLE TRACK
- RELOCATED GULLY
- PROPOSED TRAFFIC ISLANDS

NOTE:
1. ANTISKID SURFACE TO BE APPLIED ON JUNCTION APPROACHES AND THROUGHOUT JUNCTION
2. RESURFACE CARRIAGEWAY ON TEDDINGTON HIGH STREET FROM EXISTING NEW SURFACE TO SIGNALISED PEDESTRIAN CROSSING
3. STREETLIGHTING UPGRADE PROPOSED THROUGH JUNCTION

This map is reproduced from Ordnance Survey material with the permission of the Controller of Her Majesty's Stationery Office ©Crown copyright. Unauthorised reproduction infringes Crown copyright and may lead to prosecution or civil proceedings 100019441 (2006)

REVISION	AMENDMENT	PS 9.09.09 DRAWN BY AND DATE	JD 9.09.09 DESIGNED BY AND DATE	CG 9.09.09 CHECKED BY AND DATE	NW 9.09.09 APPROVED BY AND DATE

LONDON BOROUGH OF RICHMOND UPON THAMES

DRAFT / ISSUE ✓ — SCALE (AT A2 SIZE) NTS

CLIENT	LONDON BOROUGH OF RICHMOND UPON THAMES
PROJECT	WALDEGRAVE ROAD/TEDDINGTON HIGH STREET
DRAWING TITLE	ROUNDABOUT IMPROVEMENTS PUBLIC CONSULTATION
ISSUING OFFICE	TWICKENHAM
TELEPHONE	020 88911411
DRAWING NUMBER	2219.CS.GL.001
REVISION	