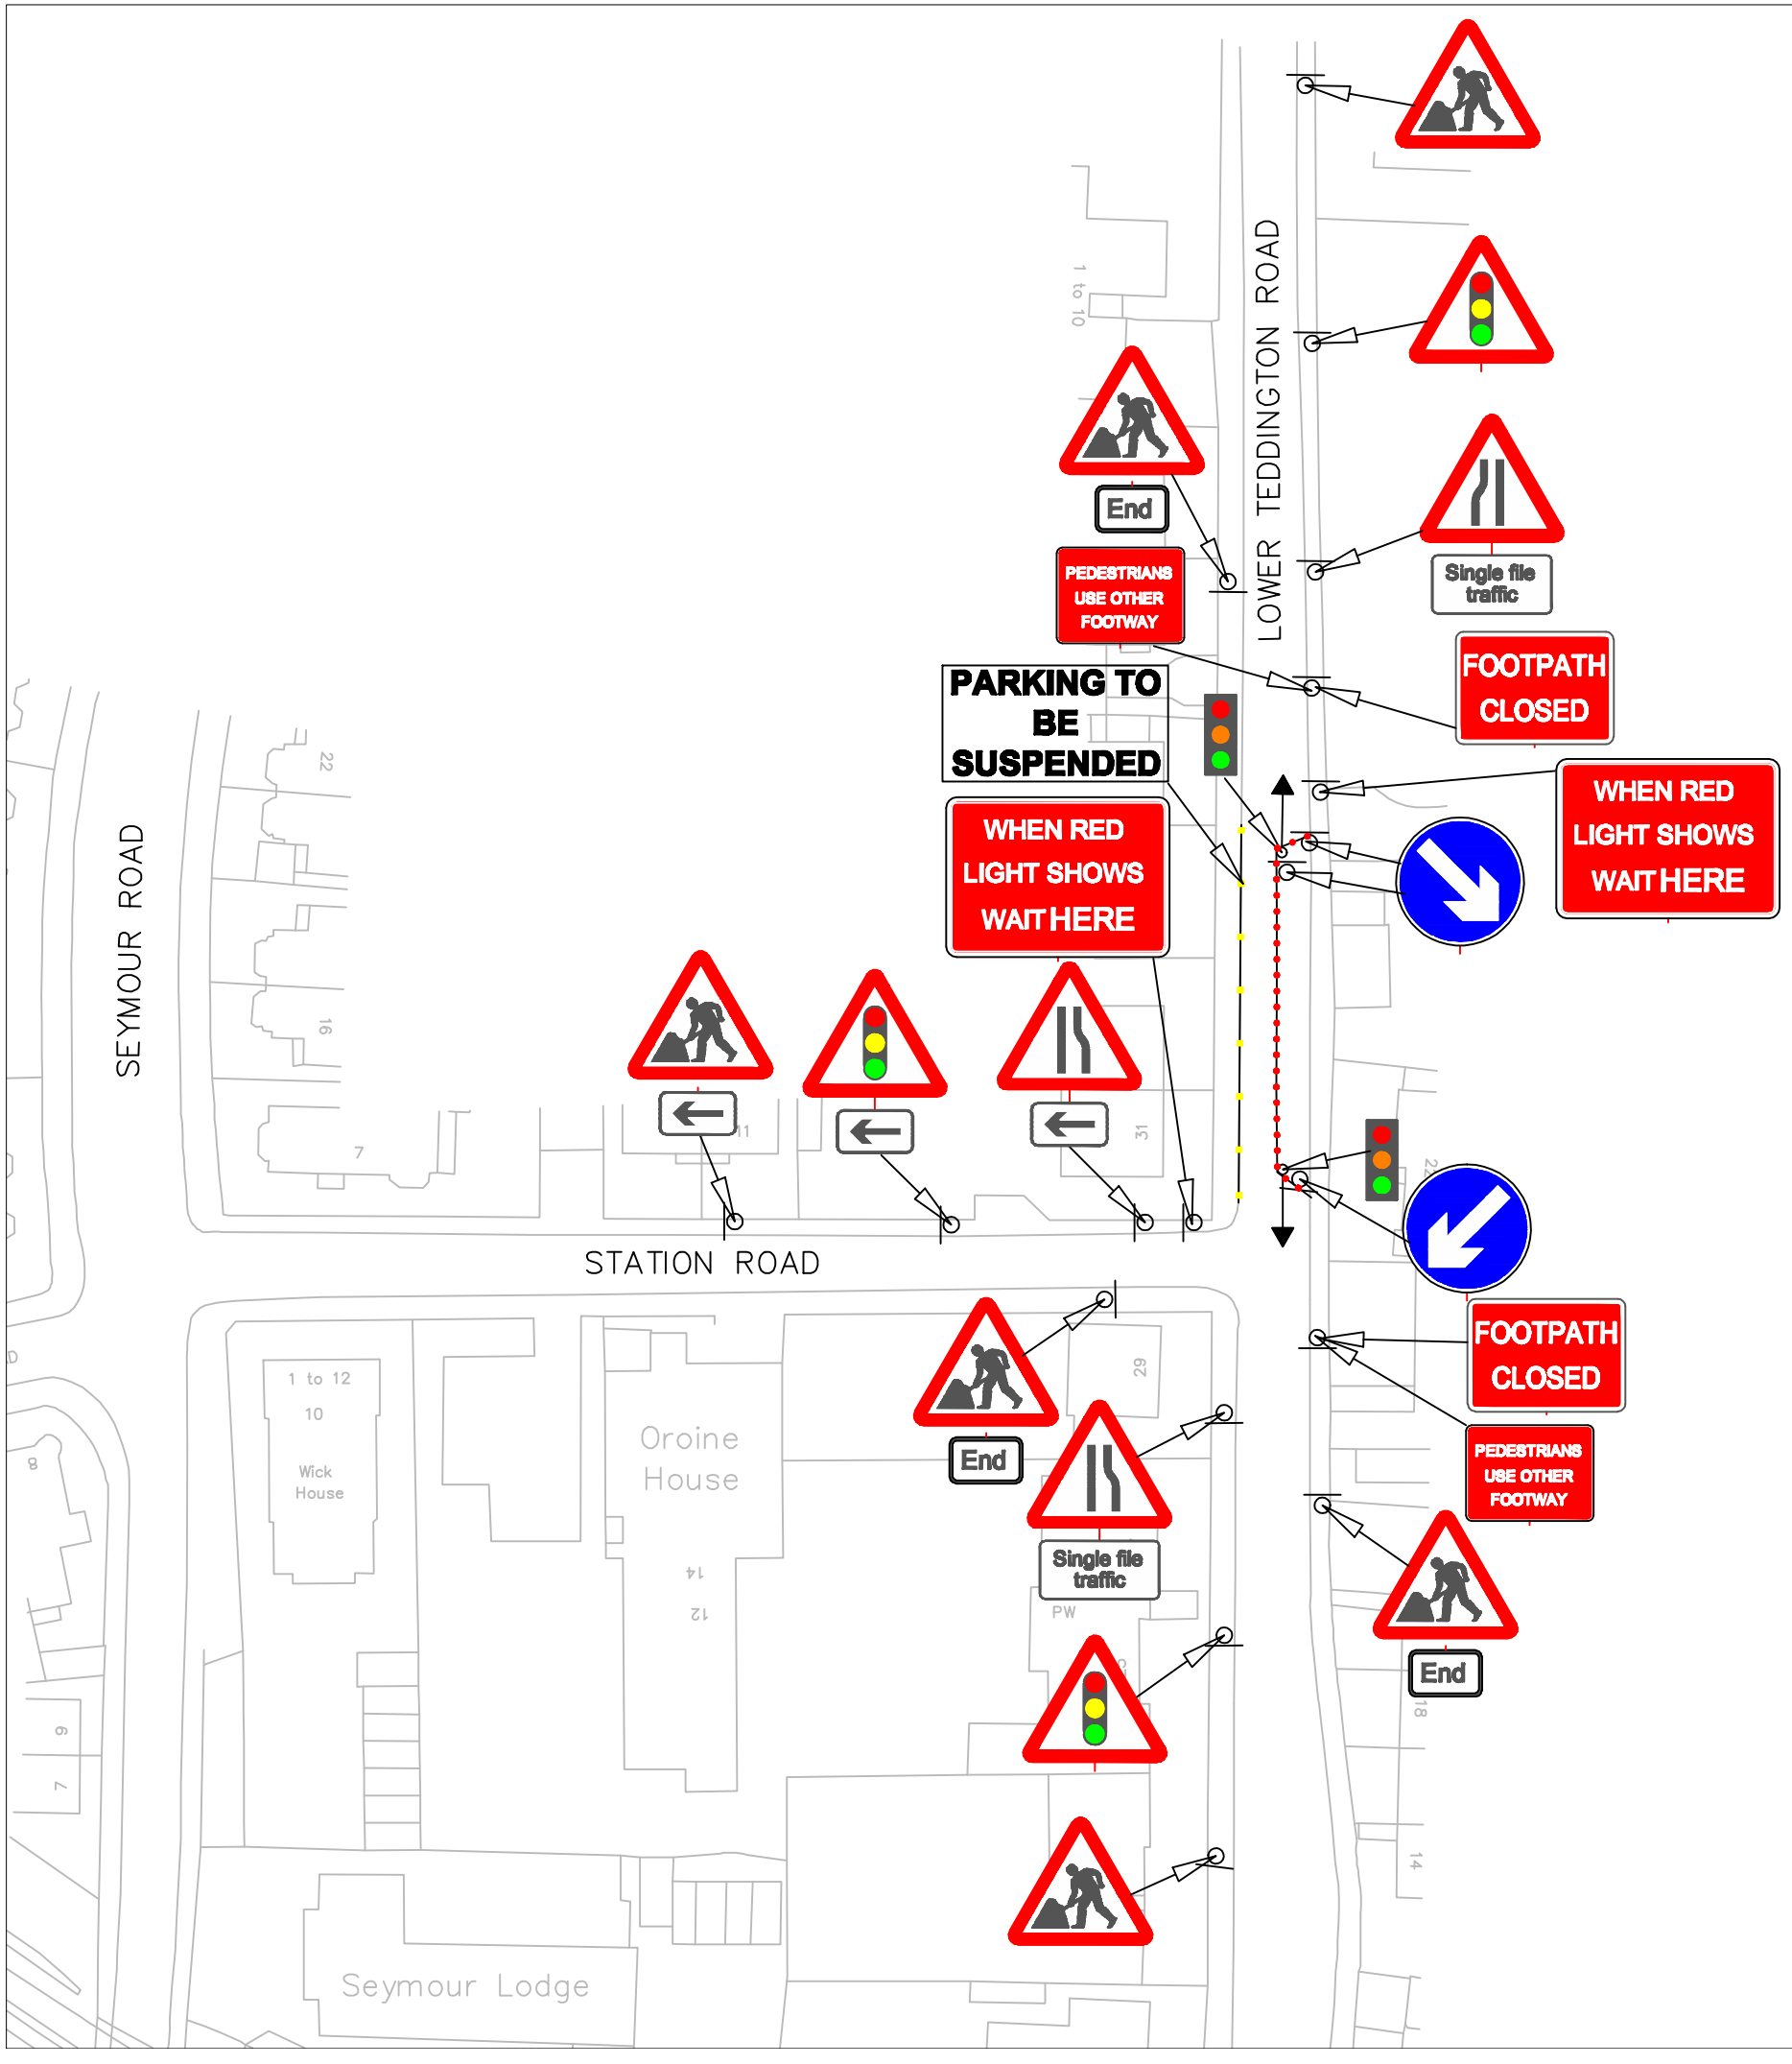

N

Herts
Quality Assured Equipment Rental

Drawing Notes

Cone lights to be used spaced minimum 9m Cones to be 750 or 1000 mm

Traffic Management Key

	Area of Works
	Temp Traffic Signals
	900mm/1200mm Road Signs on 'A' Frames
	750mm Road Signs
	750mm/1m Road Cones
	No Waiting Cones
	Traffic Seperator Blocks

Drawing Office

DWG Number	4604
Date Surveyed	28-01-11
Date Drawn	03-02-11
Drawn By	RD
Survey By	CS
Checked By	CS
Phase Number	1 of 2
Page Number	1 of 1

Project Details

Murphy

Lower Teddington Road
jnct Station Road
Richmond

Do not scale from this drawing
for generic use only